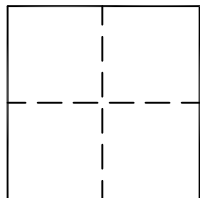


# CORNER RECORD

Agency Index

Document Number

**2019-0623A**City of SANTA ANACounty of ORANGE, CaliforniaBrief Legal Description CENTERLINE INTERSECTION OF LEWIS STREET AND MONICA LANE**CORNER TYPE**

- |  |   |
|--|---|
| <input type="checkbox"/> Government Corner | <input checked="" type="checkbox"/> Control |
| <input type="checkbox"/> Meander           | <input type="checkbox"/> Property           |
| <input type="checkbox"/> Rancho            | <input checked="" type="checkbox"/> Other   |

Date of Survey JULY 18, 2018**COORDINATES (Optional)**

N. \_\_\_\_\_ E. \_\_\_\_\_

Elevation \_\_\_\_\_

Units ☐ Metric ☒ U.S. Survey Foot

Horizontal Datum \_\_\_\_\_

Zone \_\_\_\_\_ Epoch Date \_\_\_\_\_

Vertical Datum \_\_\_\_\_

☐ Complies with Public Resources Code §§8801-8819☐ Complies with Public Resources Code §§8890-8902PLS Act Ref: ☐ 8765(d) ☒ 8771 ☐ 8773 ☐ Other:

Corner/ Monument:	<input checked="" type="checkbox"/> Left as found	<input type="checkbox"/> Established	<input type="checkbox"/> Rebuilt	<input checked="" type="checkbox"/> Pre-Construction
	<input type="checkbox"/> Found and tagged	<input type="checkbox"/> Reestablished	<input type="checkbox"/> Referenced	<input type="checkbox"/> Post-Construction

Narrative of corner identified and monument as found, set, reset, replaced, or removed:

☒ See sheet #2 for description (s):


*THESE TIES ARE FOR THE PURPOSE OF PERPETUATING THE FOUND MONUMENTATION. NO CLAIM IS MADE AS TO THE RELATIONSHIP OF THE POINTS OR LINES SHOWN HEREON TO THE TRUE BOUNDARY LOCATIONS.*

**SURVEYOR'S STATEMENT**

This Corner Record was prepared by me or under my direction in conformance with the Professional Land Surveyors' Act on SEPTEMBER 17, 2019

Signed Jeffrey J. Lenher P.L.S. or ~~R.C.E.~~ No. 9305**COUNTY SURVEYOR'S STATEMENT**This Corner Record was received FEB 5 2019and examined and filed SEP 27 2019Signed Kevin R. Hills P.L.S. or ~~R.C.E.~~ No. 6617Title COUNTY SURVEYOR

County Surveyor's Comment \_\_\_\_\_

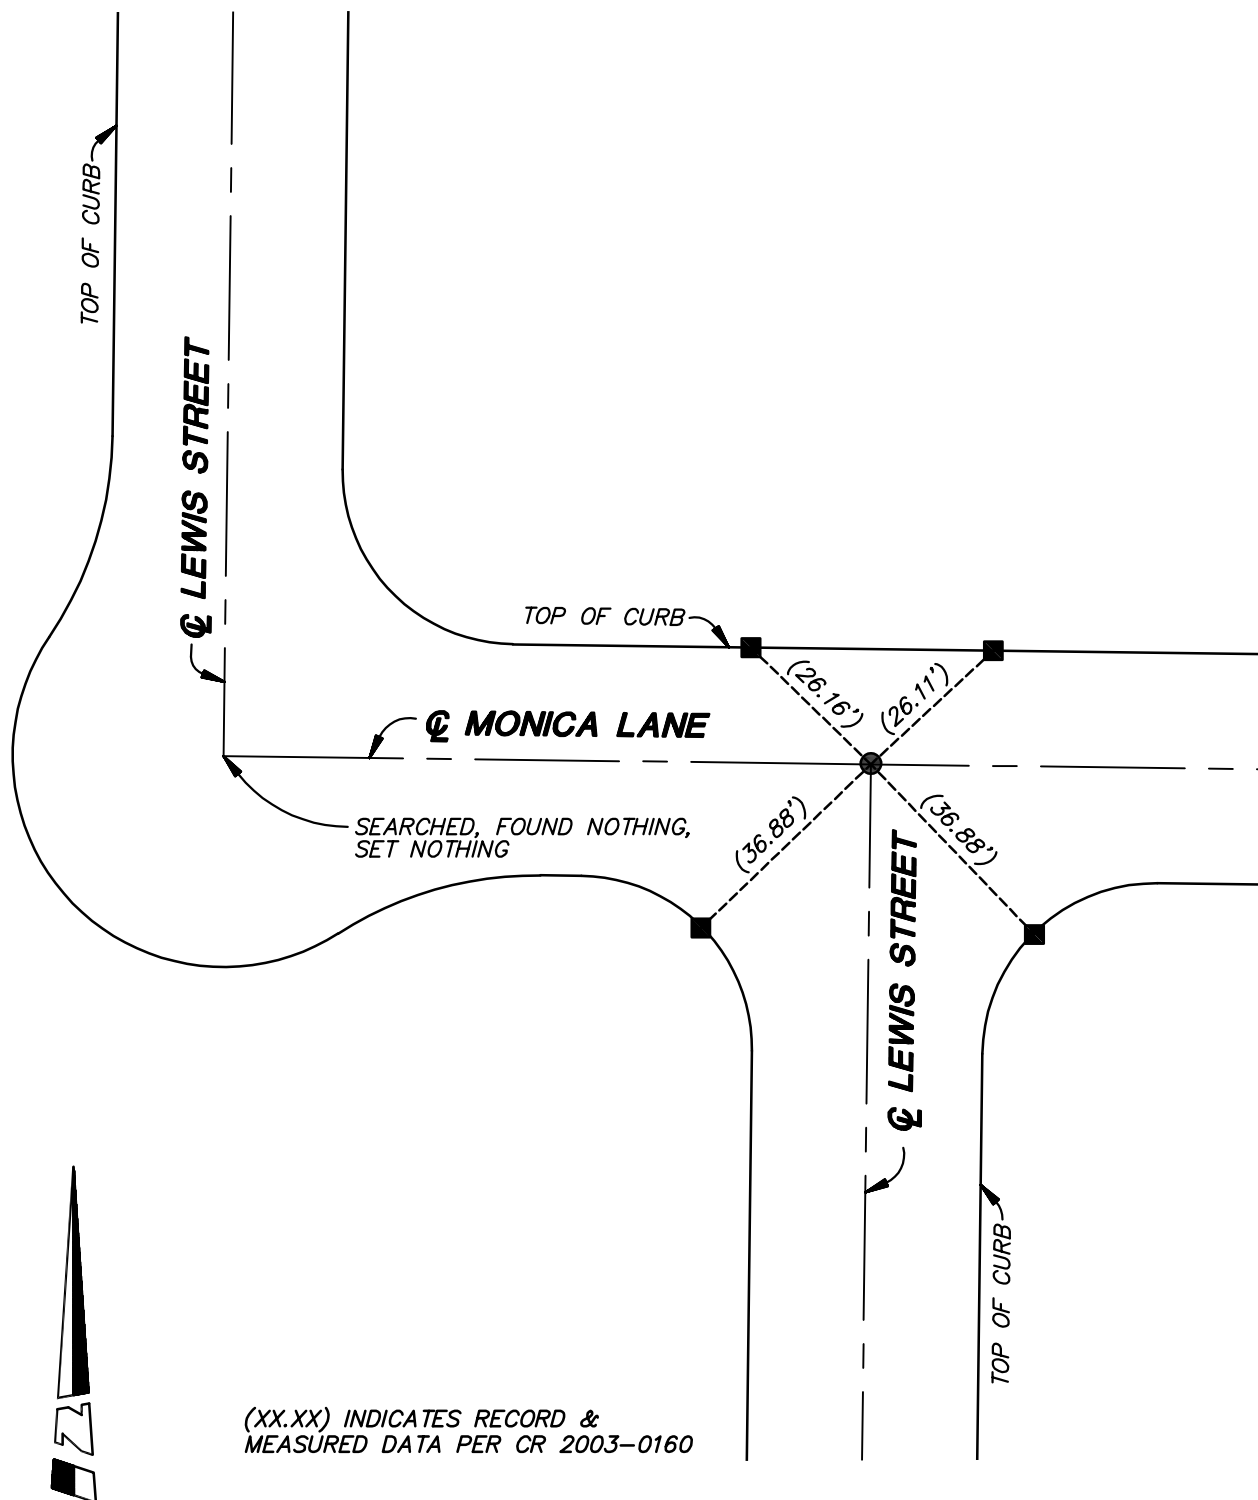

SCALE: 1"=30'

NOTE: THESE TIES ARE FOR THE PURPOSE OF PERPETUATING THE FOUND MONUMENTATION. NO CLAIM IS MADE AS TO THE RELATIONSHIP OF THE POINTS OR LINES SHOWN HEREON TO THE TRUE BOUNDARY LOCATIONS.


**MONUMENT NOTES**

- FOUND MAG NAIL IN LIEU OF DOMED HD. BOLT & WASHER PER CR 2003-0160.
- FOUND CHISELED "X" ON TOP OF CURB PER CR 2003-0160, SET LEAD, TACK & TAG "PLS 9305 TIE"

# CORNER RECORD

Agency Index

Document Number

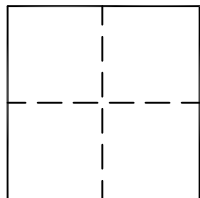**2019-0624A**City of SANTA ANACounty of ORANGE, CaliforniaBrief Legal Description CENTERLINE INTERSECTION OF STACY LANE AND MONICA LANE**CORNER TYPE**

- |  |   |
|--|---|
| <input type="checkbox"/> Government Corner | <input type="checkbox"/> Control          |
| <input type="checkbox"/> Meander           | <input type="checkbox"/> Property         |
| <input type="checkbox"/> Rancho            | <input checked="" type="checkbox"/> Other |

Date of Survey JULY 18, 2018**COORDINATES (Optional)**

N. \_\_\_\_\_ E. \_\_\_\_\_

Elevation \_\_\_\_\_

Units ☐ Metric ☒ U.S. Survey Foot

Horizontal Datum \_\_\_\_\_

Zone \_\_\_\_\_ Epoch Date \_\_\_\_\_

Vertical Datum \_\_\_\_\_

☐ Complies with Public Resources Code §§8801-8819☐ Complies with Public Resources Code §§8890-8902PLS Act Ref: ☐ 8765(d) ☒ 8771 ☐ 8773 ☐ Other:

Corner/ Monument:	<input checked="" type="checkbox"/> Left as found	<input type="checkbox"/> Established	<input type="checkbox"/> Rebuilt	<input checked="" type="checkbox"/> Pre-Construction
	<input type="checkbox"/> Found and tagged	<input type="checkbox"/> Reestablished	<input type="checkbox"/> Referenced	<input type="checkbox"/> Post-Construction

Narrative of corner identified and monument as found, set, reset, replaced, or removed:

☒ See sheet #2 for description (s):

*THESE TIES ARE FOR THE PURPOSE OF PERPETUATING THE FOUND MONUMENTATION. NO CLAIM IS MADE AS TO THE RELATIONSHIP OF THE POINTS OR LINES SHOWN HEREON TO THE TRUE BOUNDARY LOCATIONS.*

**SURVEYOR'S STATEMENT**

This Corner Record was prepared by me or under my direction in conformance with the Professional Land Surveyors' Act on SEPTEMBER 17, 2019

Signed Jeffrey J. Lenher P.L.S. or ~~R.C.E.~~ No. 9305

**COUNTY SURVEYOR'S STATEMENT**

This Corner Record was received FEB 5 2019


and examined and filed SEP 27 2019

Signed Kevin R. Hills P.L.S. or ~~R.C.E.~~ No. 6617

Title COUNTY SURVEYOR



County Surveyor's Comment \_\_\_\_\_

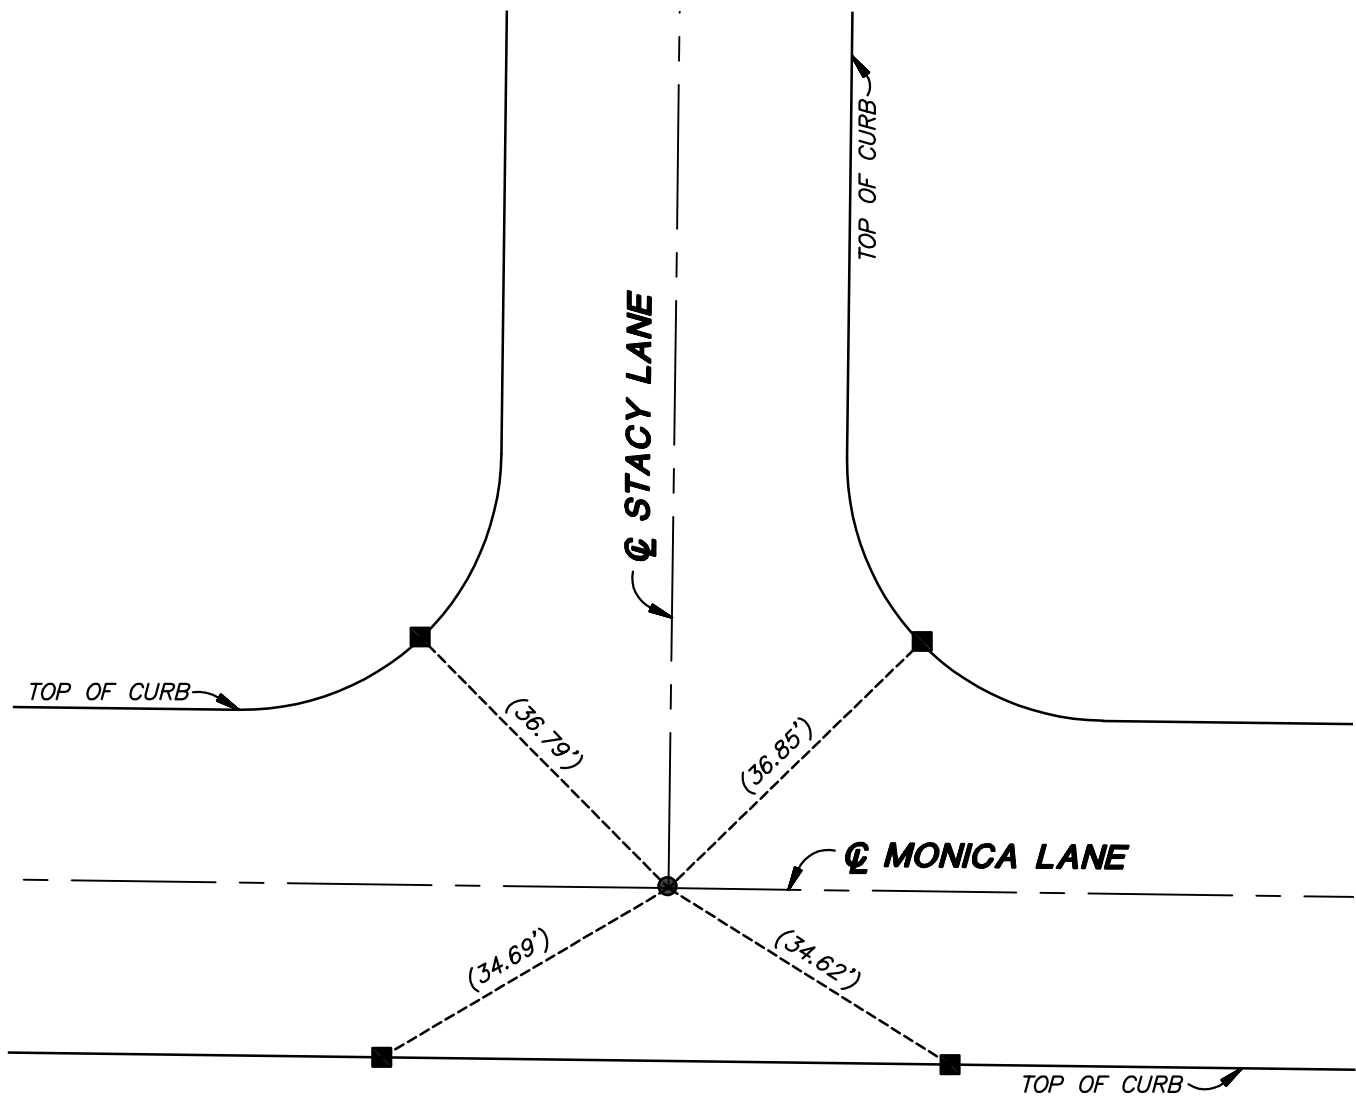

SCALE: 1"=20'

(XX.XX) INDICATES RECORD &amp; MEASURED DATA PER CR 2002-1364

**MONUMENT NOTES**


- FOUND ALUMINUM TACK IN LIEU OF PUNCHED SPIKE & WASHER PER CR 2002-1364
- FOUND CHISELED "X" ON TOP OF CURB PER CR 2002-1364, SET LEAD, TACK & TAG "PLS 9305 TIE"

NOTE: THESE TIES ARE FOR THE PURPOSE OF PERPETUATING THE FOUND MONUMENTATION. NO CLAIM IS MADE AS TO THE RELATIONSHIP OF THE POINTS OR LINES SHOWN HEREON TO THE TRUE BOUNDARY LOCATIONS.

# CORNER RECORD

Agency Index

Document Number

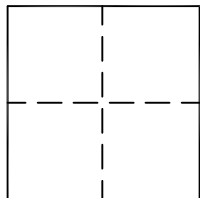**2019-0625A**City of SANTA ANACounty of ORANGE, CaliforniaBrief Legal Description CENTERLINE INTERSECTION OF SIEMON STREET AND MONICA LANE**CORNER TYPE**

- |  |   |
|--|---|
| <input type="checkbox"/> Government Corner | <input checked="" type="checkbox"/> Control |
| <input type="checkbox"/> Meander           | <input type="checkbox"/> Property           |
| <input type="checkbox"/> Rancho            | <input checked="" type="checkbox"/> Other   |

Date of Survey JULY 18, 2018**COORDINATES (Optional)**

N. \_\_\_\_\_ E. \_\_\_\_\_

Elevation \_\_\_\_\_

Units ☐ Metric ☒ U.S. Survey Foot

Horizontal Datum \_\_\_\_\_

Zone \_\_\_\_\_ Epoch Date \_\_\_\_\_

Vertical Datum \_\_\_\_\_

☐ Complies with Public Resources Code §§8801-8819☐ Complies with Public Resources Code §§8890-8902PLS Act Ref: ☒ 8765(d)☒ 8771☐ 8773☐ Other:Corner/  
Monument: ☒ Left as found☐ Established☐ Rebuilt☒ Pre-Construction☐ Found and tagged☐ Reestablished☐ Referenced☐ Post-Construction

Narrative of corner identified and monument as found, set, reset, replaced, or removed:

☒ See sheet #2 for description (s):


*THESE TIES ARE FOR THE PURPOSE OF PERPETUATING THE FOUND MONUMENTATION. NO CLAIM IS MADE AS TO THE RELATIONSHIP OF THE POINTS OR LINES SHOWN HEREON TO THE TRUE BOUNDARY LOCATIONS.*

**SURVEYOR'S STATEMENT**

This Corner Record was prepared by me or under my direction in conformance with the Professional Land Surveyors' Act on SEPTEMBER 17, 2019

Signed Jeffrey J. Lenher P.L.S. or ~~R.C.E.~~ No. 9305**COUNTY SURVEYOR'S STATEMENT**This Corner Record was received FEB 5 2019and examined and filed SEP 27 2019Signed Kevin R. Hills P.L.S. or ~~R.C.E.~~ No. 6617Title COUNTY SURVEYOR

County Surveyor's Comment \_\_\_\_\_

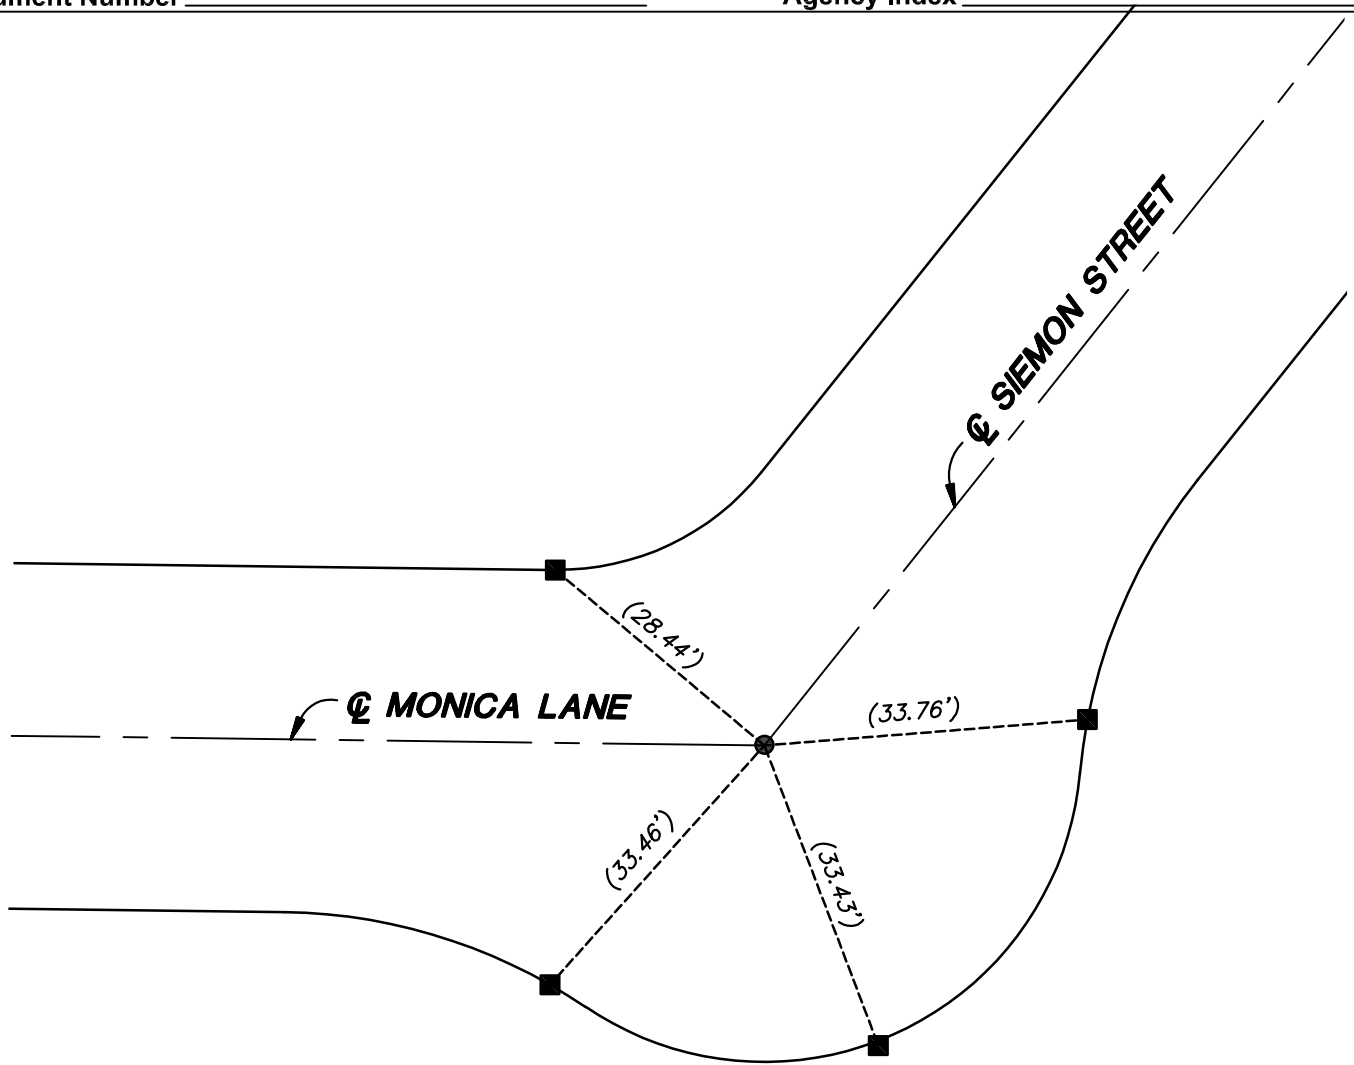

SCALE: 1"=20'

(XX.XX) INDICATES RECORD &amp; MEASURED DATA PER CR 2002-1668

**MONUMENT NOTES**


- FOUND MAG NAIL AND TIN IN LIEU OF PUNCHED SPIKE, WASHER & TIN PER CR 2002-1668
- FOUND CHISELED "X" ON TOP OF CURB PER CR 2002-1668, SET LEAD, TACK & TAG "PLS 9305 TIE"

NOTE: THESE TIES ARE FOR THE PURPOSE OF PERPETUATING THE FOUND MONUMENTATION. NO CLAIM IS MADE AS TO THE RELATIONSHIP OF THE POINTS OR LINES SHOWN HEREON TO THE TRUE BOUNDARY LOCATIONS.

# CORNER RECORD

Agency Index

Document Number

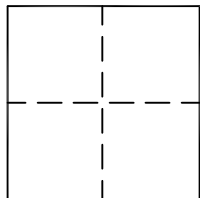**2019-0626A**City of SANTA ANACounty of ORANGE, CaliforniaBrief Legal Description SIEMON STREET CURVE, NORTH OF INTERSECTION WITH EVON LANE**CORNER TYPE**

- |  |   |
|--|---|
| <input type="checkbox"/> Government Corner | <input type="checkbox"/> Control          |
| <input type="checkbox"/> Meander           | <input type="checkbox"/> Property         |
| <input type="checkbox"/> Rancho            | <input checked="" type="checkbox"/> Other |

Date of Survey JULY 18, 2018**COORDINATES (Optional)**

N. \_\_\_\_\_ E. \_\_\_\_\_

Elevation \_\_\_\_\_

Units ☐ Metric ☒ U.S. Survey Foot

Horizontal Datum \_\_\_\_\_

Zone \_\_\_\_\_ Epoch Date \_\_\_\_\_

Vertical Datum \_\_\_\_\_

☐ Complies with Public Resources Code §§8801-8819☐ Complies with Public Resources Code §§8890-8902PLS Act Ref: ☒ 8765(d)☒ 8771☐ 8773☐ Other:Corner/  
Monument: ☒ Left as found☐ Established☐ Rebuilt☒ Pre-Construction☐ Found and tagged☐ Reestablished☐ Referenced☐ Post-Construction

Narrative of corner identified and monument as found, set, reset, replaced, or removed:

☒ See sheet #2 for description (s):

*THESE TIES ARE FOR THE PURPOSE OF PERPETUATING THE FOUND MONUMENTATION. NO CLAIM IS MADE AS TO THE RELATIONSHIP OF THE POINTS OR LINES SHOWN HEREON TO THE TRUE BOUNDARY LOCATIONS.*

**SURVEYOR'S STATEMENT**

This Corner Record was prepared by me or under my direction in conformance with the Professional Land Surveyors' Act on SEPTEMBER 17, 2019

Signed Jeffrey J. Lenher P.L.S. or ~~R.C.E.~~ No. 9305**COUNTY SURVEYOR'S STATEMENT**This Corner Record was received FEB 5 2019and examined and filed SEP 27 2019Signed Kevin R. Hills P.L.S. or ~~R.C.E.~~ No. 6617Title COUNTY SURVEYOR

County Surveyor's Comment \_\_\_\_\_

